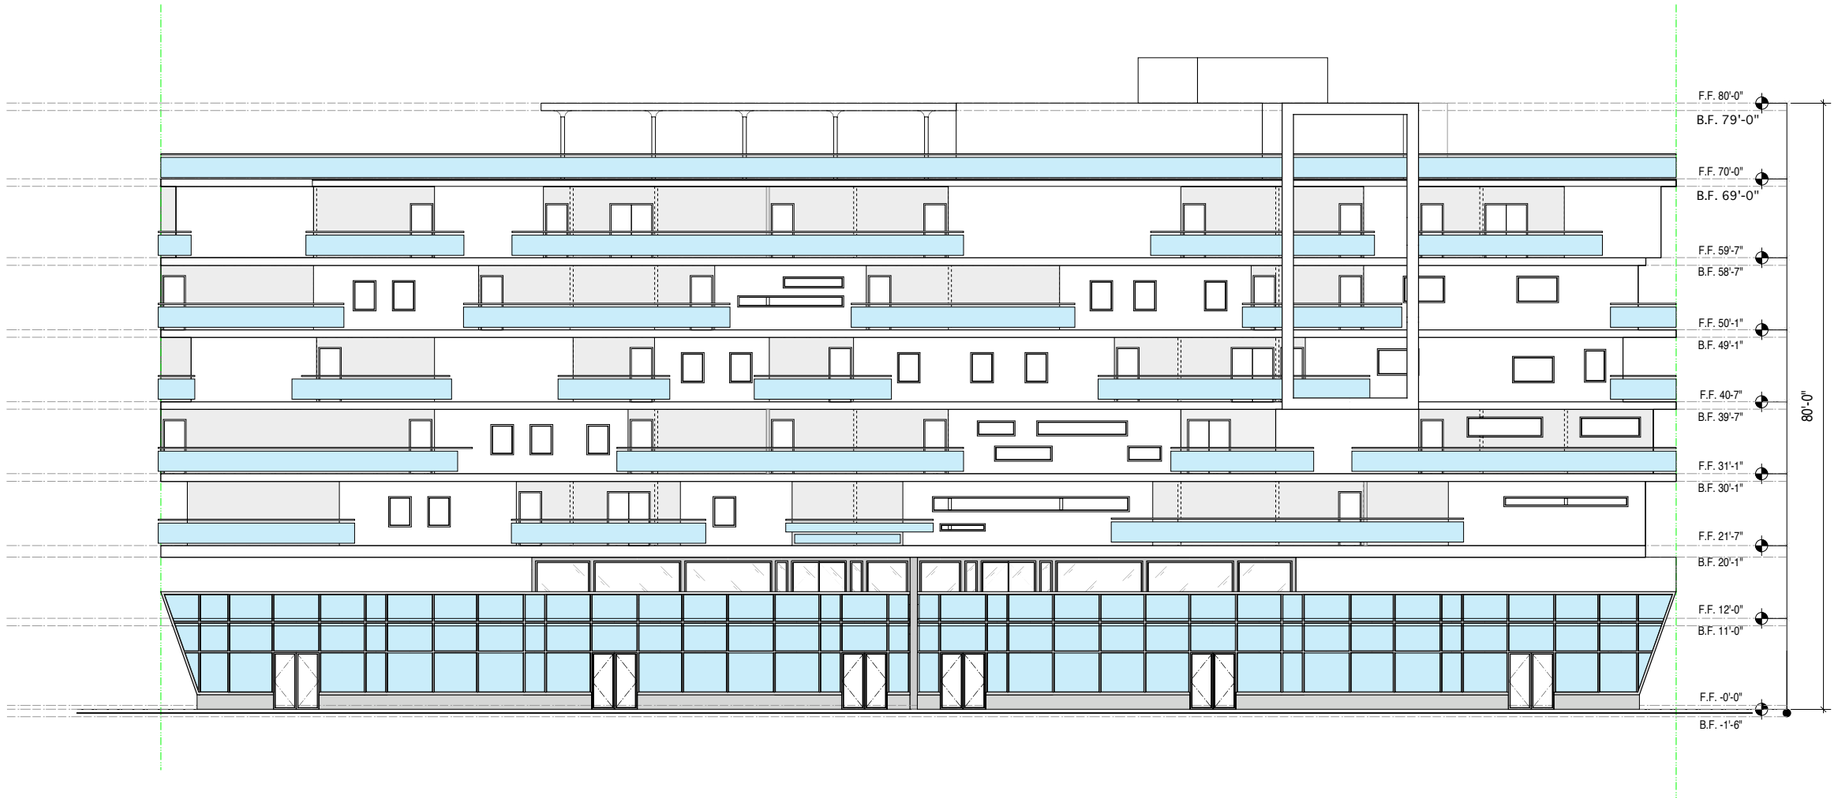

Meeker Avenue Elevation

302 - 310 NORTH 7TH STREET

302-310 N. 7TH STREET
BROOKLYN
NEW YORK
11211- 2145

KUSHNER studios

KUSHNER STUDIOS
245 CANAL ST.
5TH FLOOR
NEW YORK CITY
10013

212.**965.0914**
F.: 212.**965.0649**
E.: **AKUSHNER**@KUSHNERSTUDIOS.COM
W.: WWW.**KUSHNERSTUDIOS**.COM

Client:
American Development Group
245 Canal Street
Fifth Floor
New York, New York
10013-4120
212.343.0347
F:212.343.0348

Expediter:
Gotham City Consultants Inc.
103 East 125th Street Suite #1103
New York, New York 10035
212.876.5731
F:212.876.5732

Strucural Engineer:
EYCO Construction International
One Harmon Plaza
Secaucus NJ 07094
(201) 974.9700
F:(201) 223.2475

Mechanical Engineer:
TBD

© Kushner Studios Architecture + Design, P.C.
2004
All Rights Reserved

These Drawings & The Ideas They Convey Are Instruments Of Service For Kushner Studios Architecture + Design, P.c. & Remain Their Property. Neither This Drawing, Nor Any Ideas Contained Herein, Shall Be Used, Or Made Available By Any Recipient Or Transmitted To Any Person, Firm Or Corporation For Any Use Whatsoever,Except By The Specific Written Permission Of Kushner Studios Architecture + Design, P.c. To Breach This Will Constitute Irreparable Damage To Us, For Which The Right To Collect Damages For, But Not Limited To, Design & Architectural Fees, Legal Reimbursements Resulting From Pursuit Of Fees, Marketing & Potential Future Income, Etc.

DATE:	REV. #:	ISSUE
12.09.03	1	As-built
06.22.04	2	Client Review
08.01.04	3	For BSA Approval

SPECIFICATIONS SPEC 1
STRUCTURAL S1
MECHANICAL M1
ELECTRICAL E1
SCHEDULES SC1
ARCHITECTURALS A1
COVERSITE C1

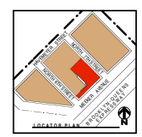

JOB #:	22803
SCALE:	as noted
DATE:	08.01.04
DRAWN BY:	RG/CS

PROPOSED MEEKER STREET ELEVATION

A2.20