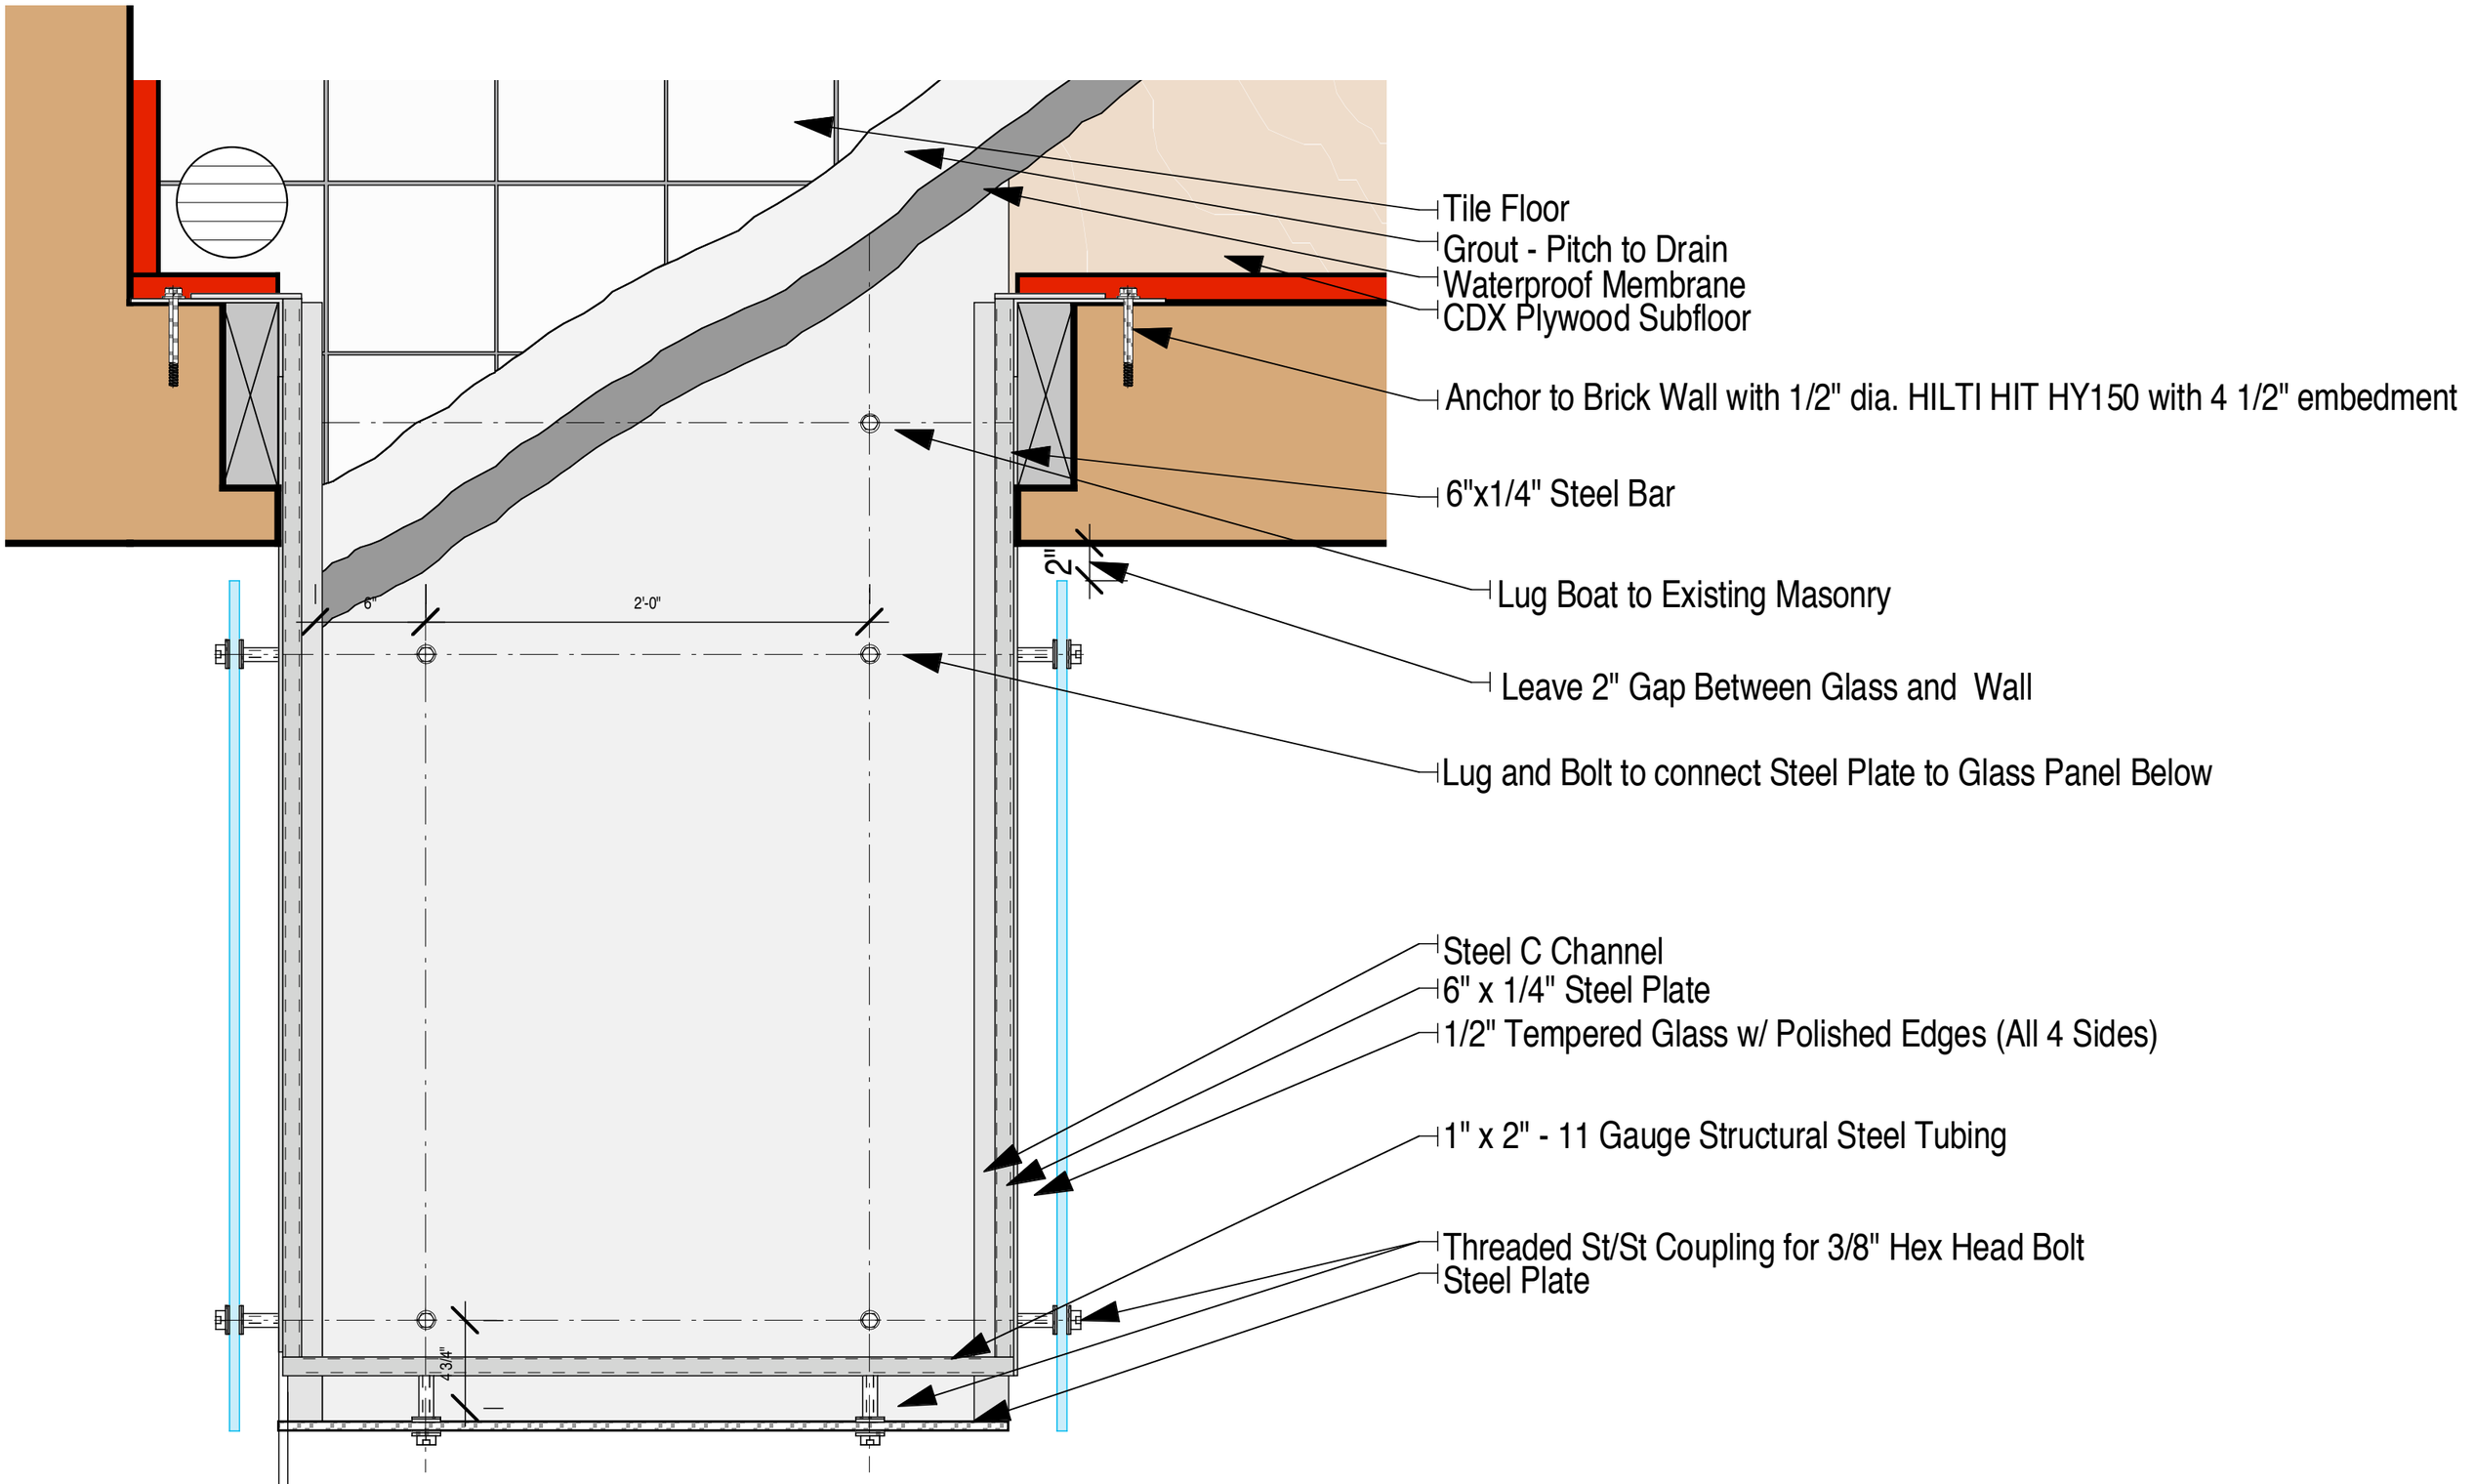


# ront Glass Balconies - Plan